PLANTING CHARACTER ZONES

ZONE 1 - MIXED USE

STREET TREES PRIMARILY IN PLANTERS WITH LUSH POLLINATOR PLANTINGS TO SOFTEN AND BUFFER ADJACENT LAND USES

POTENTIAL TREES

TREES
Acer x freemani (Freeman Maple cultivars)
Gleditsia triacanthos (Honeylocust)
Celtis occidentalis (Hackberry)
Ulmus americana (American Elm cultivars)

SHRUBS
Cornus stolonifera (Red-osier Dogwood)
Hydrangea spp. (Hydrangea)
Hypericum kalmianum (Kalm's St. John's wort)
Physocarpus opulifolius (Ninebark)
Viburnum spp.

ORNAMENTAL GRASSES
Calamagrostis 'Karl Foerster' (Karl Foerster Grass)
Carex spp. (Sedge)
Sorghastrum nutans (Indian Grass)

PERENNIALS
Monarda spp. (Bee Balm)
Rudbeckia hirta (Black-Eyed Susan)
Verbena hastata (Blue Vervain)

POTENTIAL SHRUBS

POTENTIAL ORNAMENTAL GRASSES & PERENNIALS

ZONE 2 - EXISTING

PROTECT AND RETAIN EXISTING PLANTINGS WITH NEW RAISED CURBS AROUND PLANTERS

EXISTING TREES (SAMPLE)

EXISTING SHRUBS (SAMPLE)

EXISTING PERENNIALS (SAMPLE)

ZONE 3 - ENTERTAINMENT, RETAIL

STREET TREES IN GRATES FOR HIGH USE PEDESTRIAN AREAS; PLANTERS WITH VIBRANT COLOUR AND MULTI-SEASON INTERST TO ENHANCE DOWNTOWN ACTIVITY

POTENTIAL TREES

TREES
Acer x freemani 'Autumn Blaze' (Autumn Blaze Maple)
Gleditsia triacanthos (Honeylocust)
Ginkgo biloba (Maidenhair Tree)
Quercus alba (Eastern White Oak)
Quercus robur 'Fastigiata' (Columnar Oak)
Ginkgo biloba 'California Sunset' (California Sunset Maidenhair Tree)

SHRUBS
Cornus stolonifera (Red-Osier Dogwood)
Hydrangea spp. (Hydrangea)
Cornus spp. (Dogwood)
Rhus aromatica (Fragrant Sumac)
Berberis thunbergii 'Aurea nana' (Dwarf Golden Barberry)

ORNAMENTAL GRASSES
Carex spp. (Sedge)
Calamagrostis 'Karl Foerster' (Karl Foerster Feather Reed Grass)
Pennisetum alopecuroides (Fountain Grass)

PERENNIALS
Hosta spp. (Plantain Lily cultivars)
Salvia spp. (Perennial Blue Sage)
Hemerocalis - yellow (Daylily)

POTENTIAL SHRUBS

POTENTIAL ORNAMENTAL GRASSES & PERENNIALS

ZONE 4 - INSTITUTIONAL

MUTED COLOURS AND DIGNIFIED FORMS TO COMPLEMENT CEREMONIAL SPACES

POTENTIAL TREES

TREES
Acer x freemani 'Autumn Blaze' (Autumn Blaze Maple)
Gleditsia triacanthos (Honeylocust)
Ginkgo biloba (Maidenhair Tree)
Quercus alba (Eastern White Oak)
Quercus robur 'Fastigiata' (Columnar Oak)
Ginkgo biloba 'California Sunset' (California Sunset Maidenhair Tree)

SHRUBS
Cornus alba 'Elegantissima' (Silver Edge Dogwood)
Hydrangea spp. (Hydrangea cultivars)
Spiraea spp. (Spirea cultivars)
Berberis thunbergii (Barberry cultivars)

ORNAMENTAL GRASSES
Carex spp. (Sedge)
Calamagrostis 'Karl Foerster' (Karl Foerster Feather Reed Grass)
Pennisetum alopecuroides (Fountain Grass)

PERENNIALS
Hosta spp. (Plantain Lily cultivars)
Salvia spp. (Perennial Blue Sage)
Hemerocalis - yellow (Daylily)
Aster novae-angliae (New England Aster)

POTENTIAL SHRUBS

POTENTIAL ORNAMENTAL GRASSES & PERENNIALS

ZONE 5 - ENTERTAINMENT, RETAIL

STREET TREES IN GRATES FOR HIGH USE PEDESTRIAN AREAS; PLANTERS WITH VIBRANT COLOUR AND MULTI-SEASON INTERST TO ENHANCE DOWNTOWN ACTIVITY

POTENTIAL TREES

TREES
Acer x freemani 'Autumn Blaze' (Autumn Blaze Maple)
Gleditsia triacanthos (Honeylocust)
Ginkgo biloba (Maidenhair Tree)
Tilia cordata 'Greenspire' (Greenspire Linden)
Ulmus japonica 'Morton' (Accolade Elm)

SHRUBS
Cornus stolonifera (Red-Osier Dogwood)
Hydrangea spp. (Hydrangea cultivars)
Cornus spp. (Dogwood)
Rhus aromatica (Fragrant Sumac)
Berberis thunbergii 'Aurea nana' (Dwarf Golden Barberry)
Weigela florida 'Variegata' (Variegated Weigela)

ORNAMENTAL GRASSES
Carex spp. (Sedge)
Calamagrostis 'Karl Foerster' (Karl Foerster Feather Reed Grass)

PERENNIALS
Salvia spp. (Perennial Blue Sage)
Monarda spp. (Bee Balm cultivars)
Hemerocalis - yellow (Daylily)
Aster novae-angliae (New England Aster)

POTENTIAL SHRUBS

POTENTIAL ORNAMENTAL GRASSES & PERENNIALS

ZONE 6 - HERITAGE, FESTIVE

SELECT DOMINANT FLOWERING TREE SPECIES FOR FUTURE FESTIVAL THEME; INDIGENOUS SPECIES GARDENS IN PLANTER AREAS

POTENTIAL TREES

TREES
Acer x freemani 'Autumn Flame' (Autumn Flame Maple)
Gleditsia triacanthos (Honeylocust)
Quercus rubra (Red Oak)
Pyrus calleryana 'Chanticleer' Pear)
Prunus serrulata 'Kwanzan' (Flowering Cherry)
Syringa reticulata (Tree Lilac)

SHRUBS
Aronia melanocarpa (Chokeberry)
Cornus stolonifera (Red-Osier Dogwood)
Hypericum kalmianum (Kalm's St. John's Wort)
Physocarpus opulifolius (Ninebark)
Rhus aromatica (Fragrant Sumac)
Viburnum sp. (Viburnum)

ORNAMENTAL GRASSES
Carex spp. (Sedge)
Elymus hystrix (Bottlebrush Grass)
Sorghastrum nutans (Indian Grass)

PERENNIALS
Aster novae-angliae (New England Aster)
Achillea millefolium (Yarrow)
Monarda fistulosa (Bee Balm)
Rudbeckia hirta (Black-Eyed Susan)

POTENTIAL SHRUBS

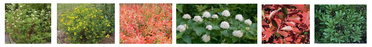

POTENTIAL ORNAMENTAL GRASSES & PERENNIALS

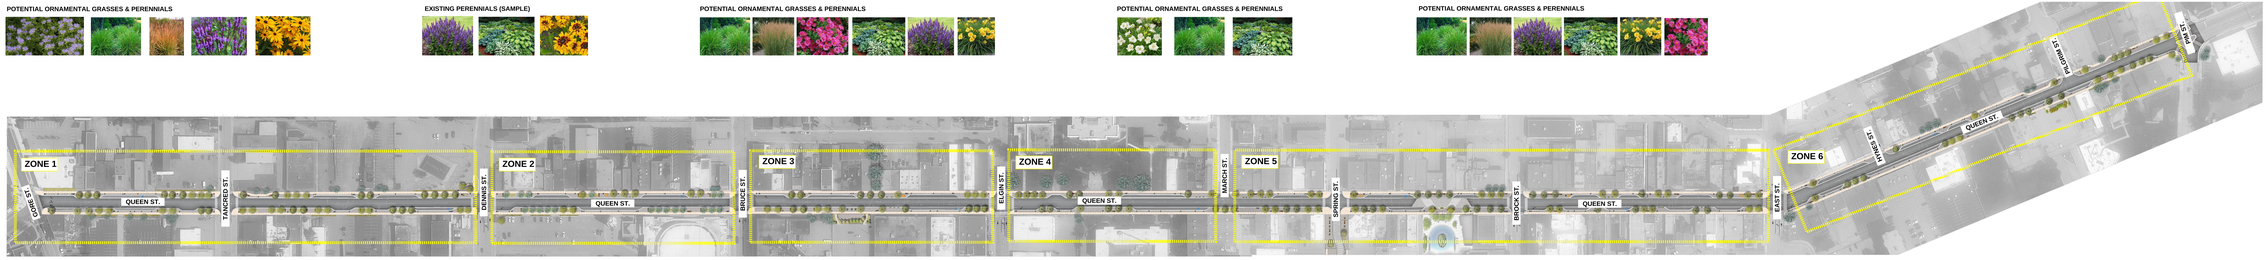

City of Sault Ste. Marie

Queen Street Improvements (Gore to Pim) and Spring Street Waterfront Connector

Queen Street (East of Gore St. to West of Pim St.)

Final Concept Design July 22, 2022

AECOM

1:600 0 20 40 60 80m